	FOUNDATION SCHEDULE			
DEMARCATION	SF-4x4	SF-5x5	SF-6x6	SF-7x7
FOOTING SIZE	4'-0"x4'-0"x2'-10"	5'-0"x5'-0"x2'-10"	6'-0"x6'-0"x2'-10"	7'-0"x7'-0"x2'-10"
REINFORCEMENT	NONE REQUIRED	NONE REQUIRED	NONE REQUIRED	NONE REQUIRED

FOUNDATION SCHEDULE

SCALE: NOT TO SCALE

FOUNDATION SCHEDULE NOTES:

1. DEPTH OF FOUNDATION INDICATED HERE SHALL BE CONSIDERED A MINIMUM. DEPTH OF FOUNDATION CAN VARY BASED UPON INFLUENCING FACTORS. THICKNESS OF INTERIOR FOUNDATIONS MAY BE INCREASED TO PLACE THE BOTTOM OF FOUNDATION AT (OR BELOW) CODE-REQUIRED FROST DEPTH. THIS IS AN ACCEPTABLE METHOD OF PROTECTING THE FOUNDATION BEARING STRATUM DURING WINTER CONSTRUCTION. THICKNESS OF INTERIOR FOUNDATIONS MAY BE INCREASED TO PLACE THE BOTTOM OF FOUNDATION AT BEARING ELEVATION REQUIRED TO ATTAIN NET ALLOWABLE BEARING CAPACITY REQUIRED.

DRAWING S1.1a NOTES: ALTERNATE FOUNDATION AND SLAB ON GRADE PLAN

1. SEE DRAWING S0.1 AND S0.2 FOR GENERAL NOTES.

2. TYPICAL DETAILS APPLY TO ALL DRAWINGS. USE THROUGHOUT, EXCEPT WHERE OTHERWISE SHOWN OR NOTED.

3. TOP OF CONCRETE SLAB ON GRADE REFERENCE ELEVATION VARIES AND IS NOTED ON PLAN. CONCRETE SLAB ON GRADE SHALL BE 4" THICK. THE CONTRACTOR MAY CHOOSE TO PROVIDE ONE OF THE FOLLOWINGTPYES OF REINFORCEMENT.
3.1. THE CONTRACTOR MAY CHOOSE TO PROVIDE 30 POUNDS PER CUBIC YARD STEEL FIBER REINFORCEMENT PLUS ONE POUND PER CUBIC YARD OF NYLON FIBER REINFORCEMENT.
3.2. THE CONTRACTOR MAY CHOOSE TO PROVIDE A WELDED WIRE FABRIC OF STANDARD ASTM WIRE REINFORCEMENT, 6x6 - W2.9xW2.9.

4. COORDINATE ENTRY SLAB SIZE, LOCATION, AND ELEVATION WITH ARCHITECTURAL, CIVIL, AND LANDSCAPE (OR SITE) DRAWINGS. REVIEW THESE DRAWINGS FOR ANY ADDITIONAL AND SUPPLEMENTARY REQUIREMENTS SUCH AS BRICK PAVERS SET UPON THE ENTRY SLAB AND JOINTING PATTERNS, TO NAME TWO POTENTIAL ITEMS FOR COORDINATION.

5. TOP OF FOOTING ELEVATION 98'-0", UON.

6. ALL DIMENSIONS MUST BE OBTAINED FROM THE ARCHITECTURAL DRAWINGS PRIOR TO PREPARING SHOP DRAWINGS. SEE GENERAL NOTES FOR ADDITIONAL EXAMPLES OF DIMENSIONS THAT MUST BE COORDINATED/VERIFIED WITH OTHERS PRIOR TO PREPARING SHOP DRAWINGS.

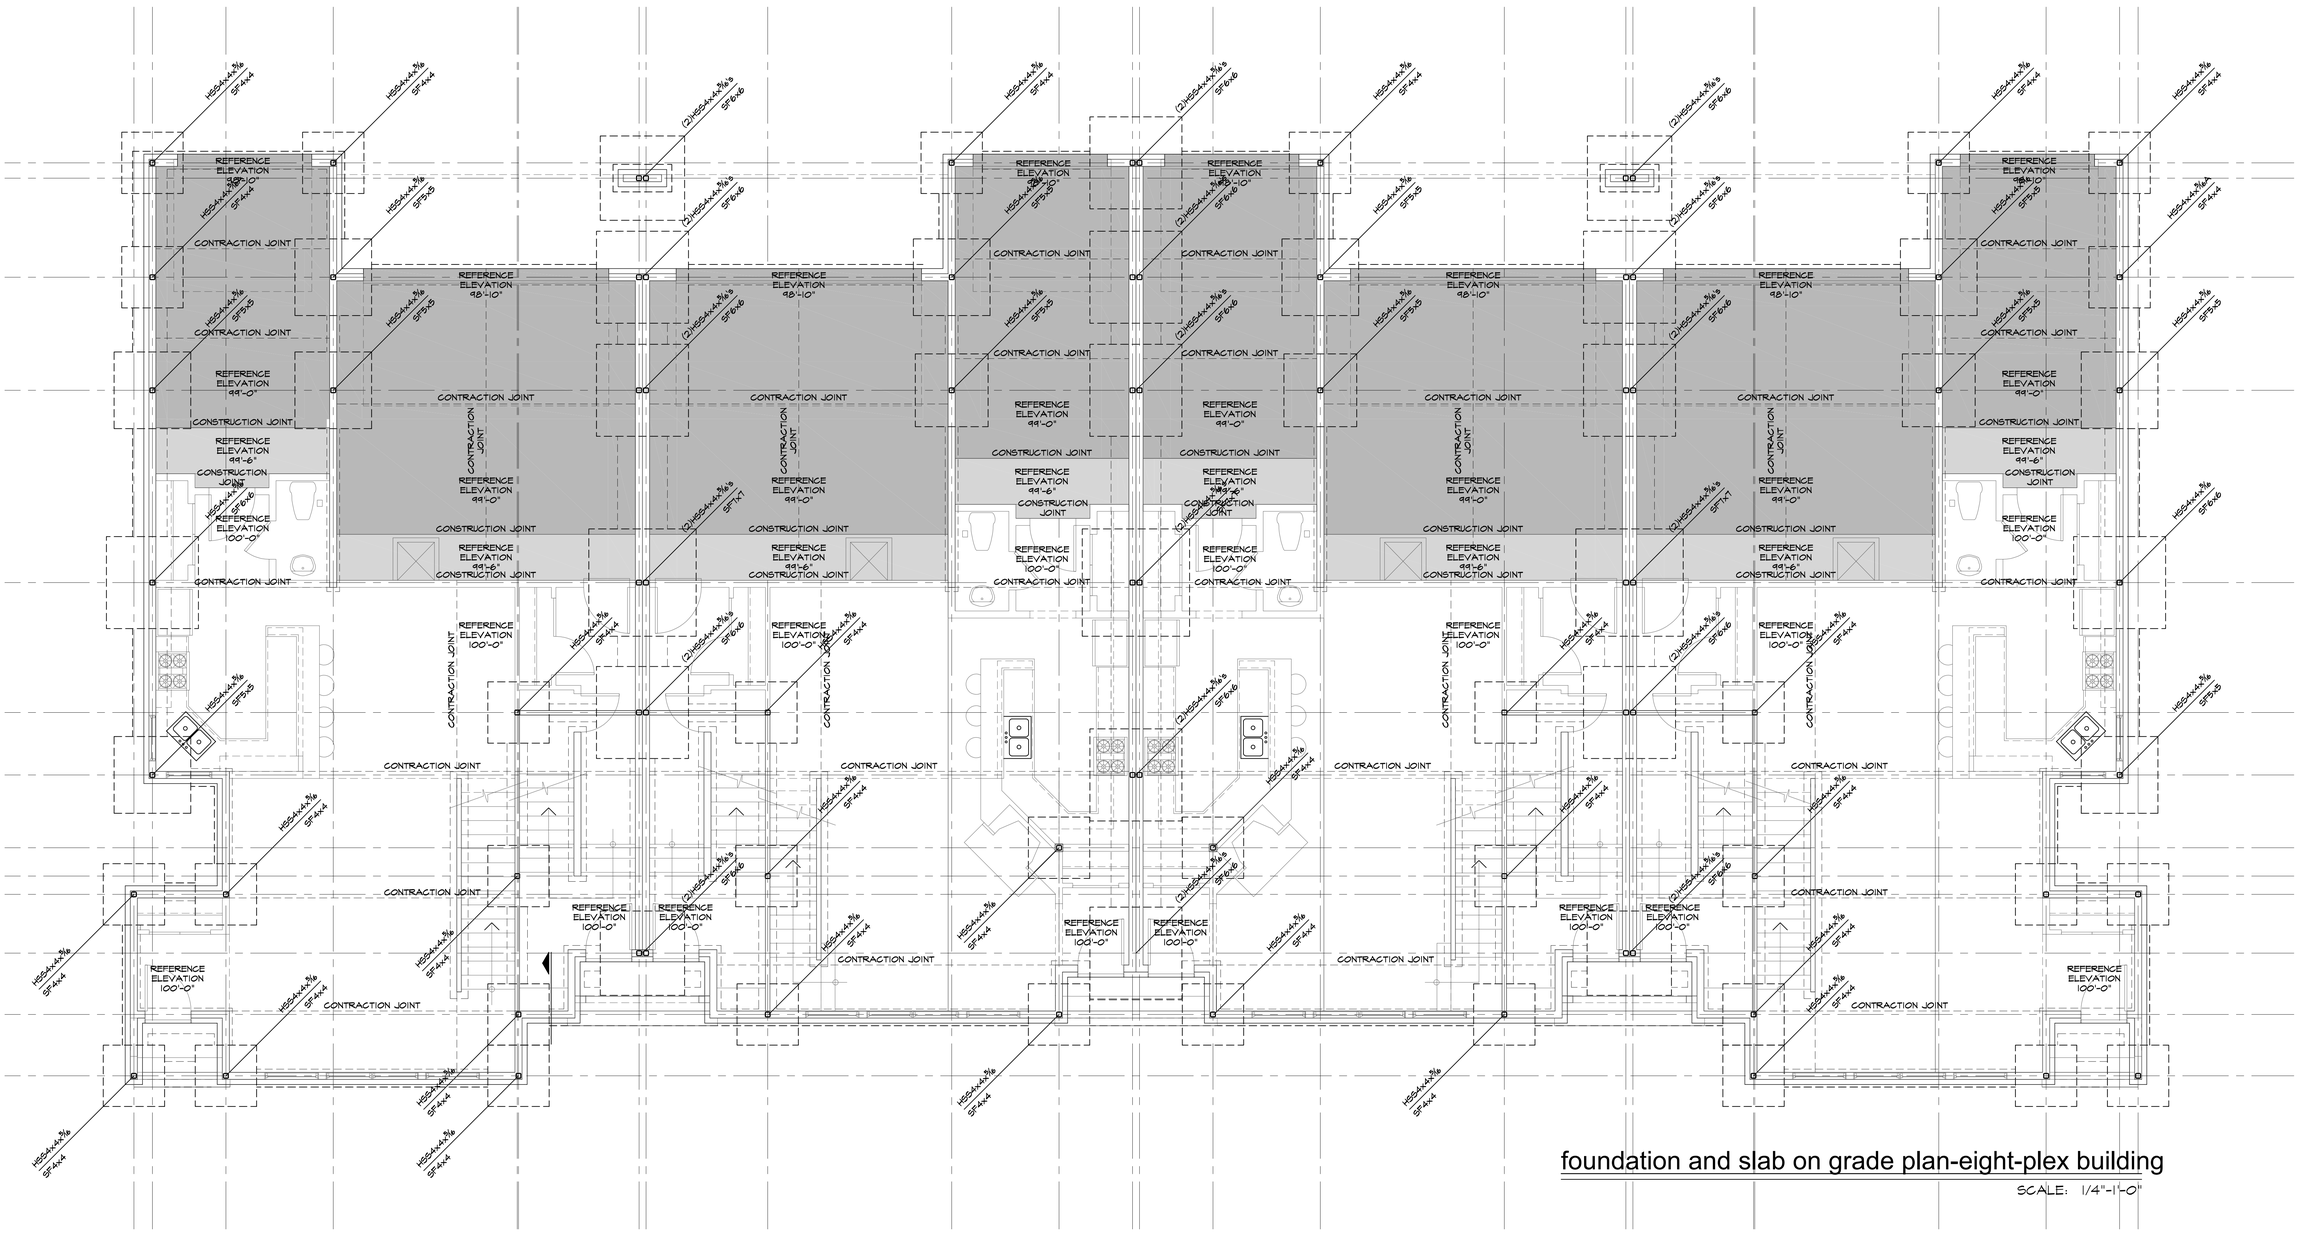

foundation and slab on grade plan-eight-plex building

SCALE: 1/4"=1'-0"

Copyright 2004 - Preview Architecture + Planning, LLC

preview
ARCHITECTURE + PLANNING, L.L.C.
512 Madison Avenue - Rochester - Michigan - 48307
Ph 248.652.4112 FX 248.652.6005
www.previewap.com michigan@previewap.com
Rochester, Michigan Fort Collins, Colorado

PROJECT:

Mill Town Condominium Development

Mill Street
Rochester, Michigan

CLIENT:

Trident Rochester, LLC

3400 East Lafayette
Detroit, Michigan 48310
586.987.8006

NO.	DESCRIPTION	DATE
1	Review	05.16.05

CONSULTANT:

AE STRUCTURES
Architecturally Engineered Structures, PLLC
Structural Engineering Consultants
www.AEStructures.com
1118 Joshua Drive
Troy, Michigan 48098-6507
Telephone / Facsimile: 248.828.0111
AEStructures@AEStructures.com

SEAL:

Preliminary. Not for Construction

SHEET TITLE:

PROJECT NUMBER: 2003-131

DRAWN BY:

CHECKED BY:

SHEET NUMBER:

S1.1a