MISCO. STRUCTURAL DRAWINGS SHOW SOME ARCHITECTURAL INFORMATION WHICH IS SHOWN FOR REFERENCE ONLY. ANY DISSIMILARITY WITH FINAL ARCHITECTURAL DRAWINGS SHALL BE ASSUMED UNINTENTIONAL, HOWEVER, THE CONTRACTOR SHOULD VERIFY INTENT WITH ARCHITECT PRIOR TO STARTING ANY WORK. SOME INFORMATION IN STRUCTURAL SECTIONS AND DETAILS IS NOT DRAWN TO SCALE.

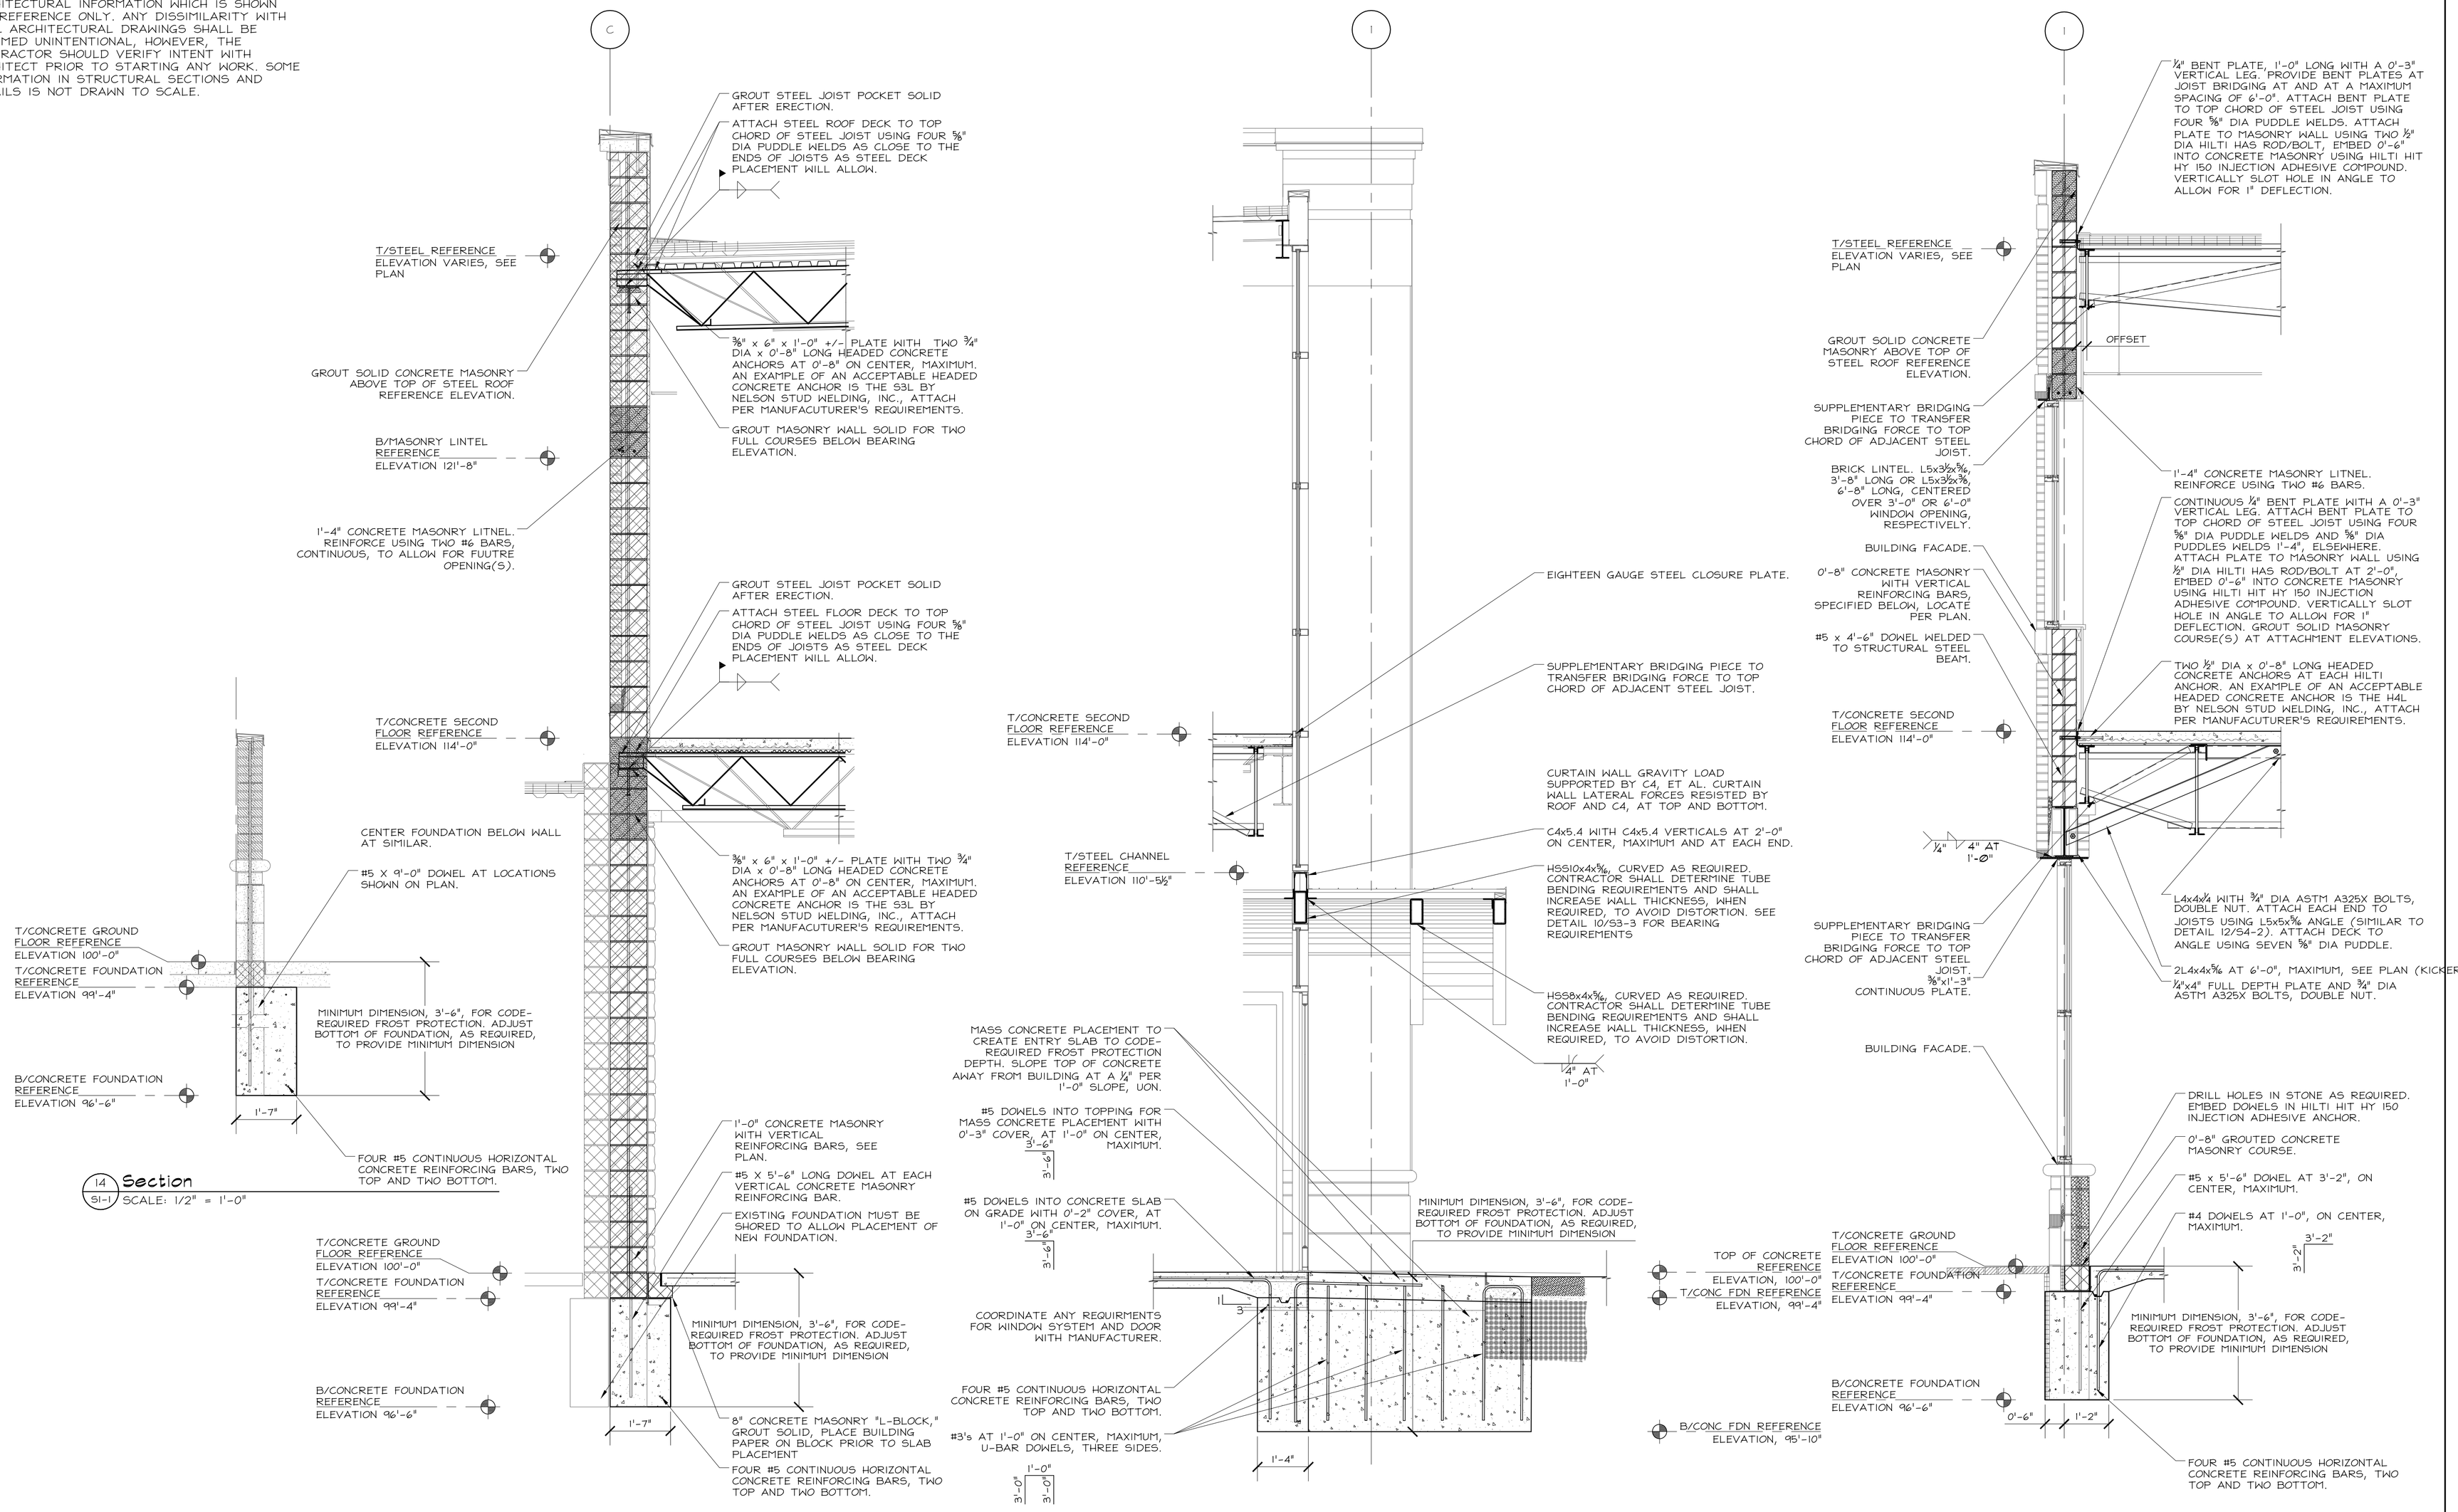

SECTIONS AND DETAILS

SCALE: NOT OT SCALE

THIS DOCUMENT AND THE SUBJECT MATTER CONTAINED THEREIN IS PROPRIETARY AND IS NOT TO BE USED OR REPRODUCED WITHOUT PRIOR WRITTEN APPROVAL
COPYRIGHT © 2004 LINDHOUT ASSOCIATES ARCHITECTS AIA PC

DATE PLOTTED: 08 May 2006 TIME PLOTTED: 8:34am FILE LOCATION: laa-2005-03-s2-3.dwg

Lindhout Associates architects aia pc
10465 citation drive, brighton, michigan 48116-9510
www.lindhout.com (810)227-5668 fax:(810)227-5855

Architectually Engineered Structural Steel Consultants
www.AEStructures.com
1118 joshua Drive
Troy, Michigan 48098-6507
Phone: 248.828.7204
Facsimile:248.828.7265

issued for
BID PACK ONE SECOND REVIEW
05.09.2006
02.14.2006
date

dr: MV
ck'd: MV
app'd: MV

NEW RESTAURANT AND OFFICE for:
SBT, LLC
BRIGHTON, MICHIGAN
SECTIONS AND DETAILS

S2-3

0512